BELHAVEN
at
ROADS END

HOUSE TYPE:
VINEYARD HOUSE
DRAWING TITLE:
FLOORPLANS

SCALE:	DATE:	PROJECT NO.:
1/4" = 1'-0"	APRIL 2008	07.01

DRAWING NUMBER:
A.1

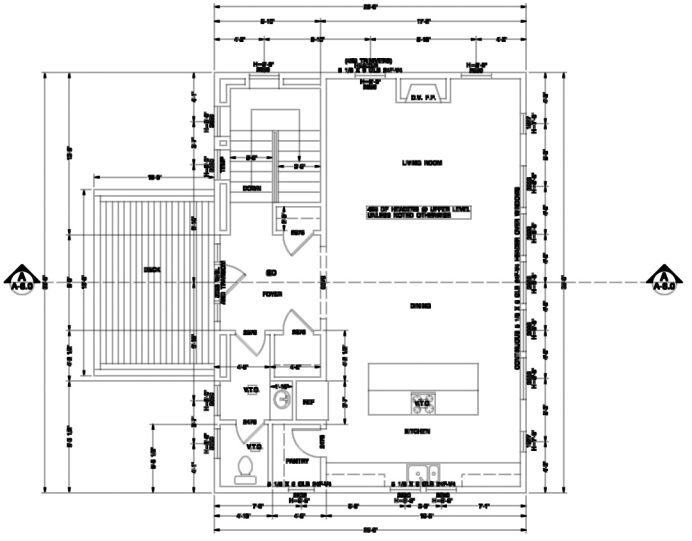

01 A.2 THIRD FLOORPLAN
1/4" = 1'-0" SCALE

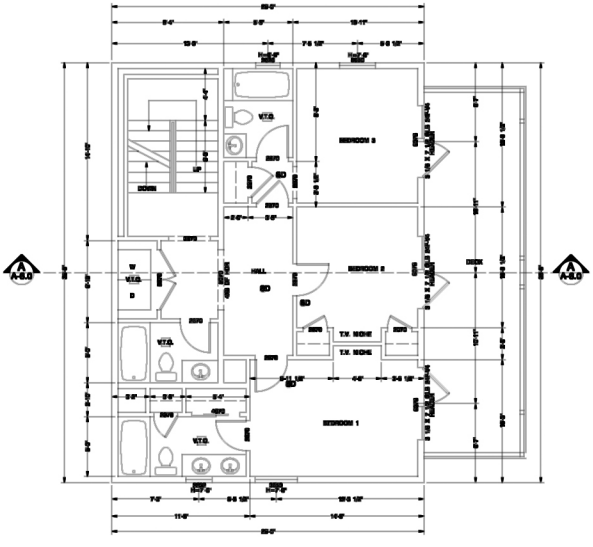

01 A.2 SECOND FLOORPLAN
1/4" = 1'-0" SCALE

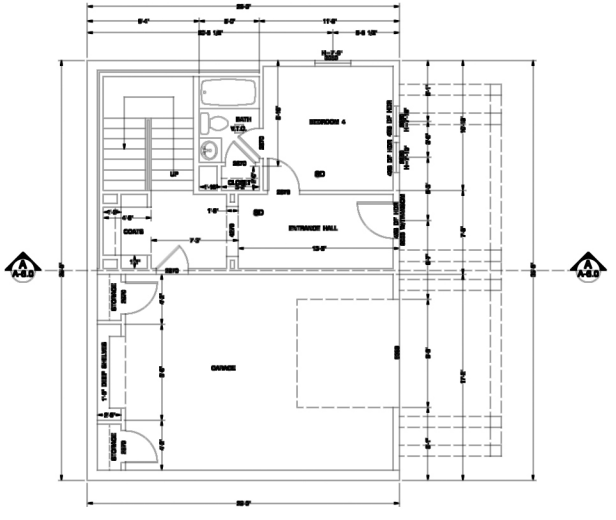

01 A.2 FIRST FLOORPLAN
1/4" = 1'-0" SCALE